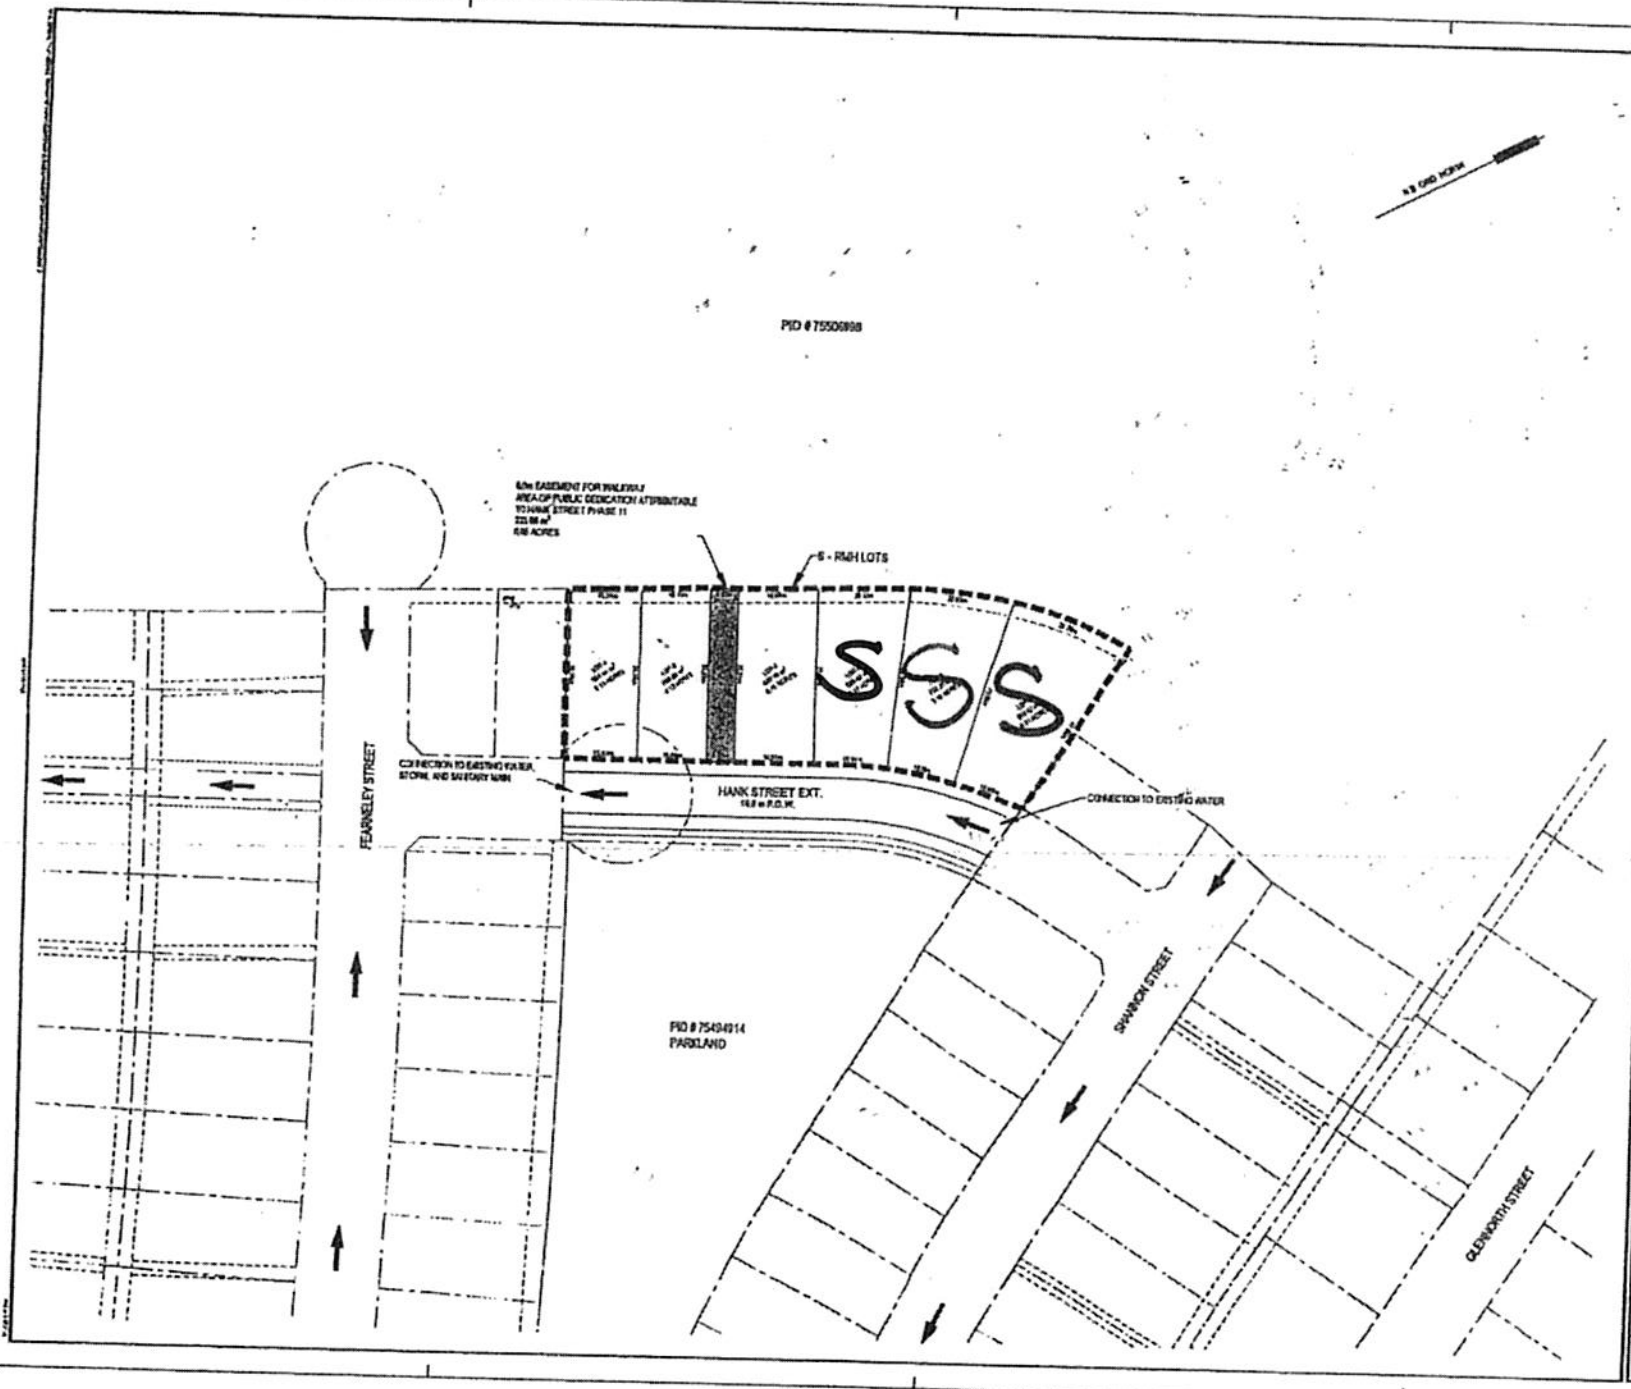

exp Services Inc.

exp.

• BUILDINGS • EARTH & ENVIRONMENT • ENERGY •
• INDUSTRIAL • INFRASTRUCTURE • SUSTAINABILITY •

No.	Issue	Date

LEGEND

No.	Revision	Date

FOR INFORMATION ONLY

Professional Seal

Drawn By: EJY

Reviewed By:

Designed By: STWO

Design Checked By:

Scale: 1:500

Project Title

NORTHBROOK SUBDIVISION PHASE 11 HANK STREET EXTENSION

Drawing Title

TENTATIVE SUBDIVISION PLAN HANK STREET EXTENSION

Project No. FRE-24003118-A0

Drawing No. SK-11

Revision No. 0