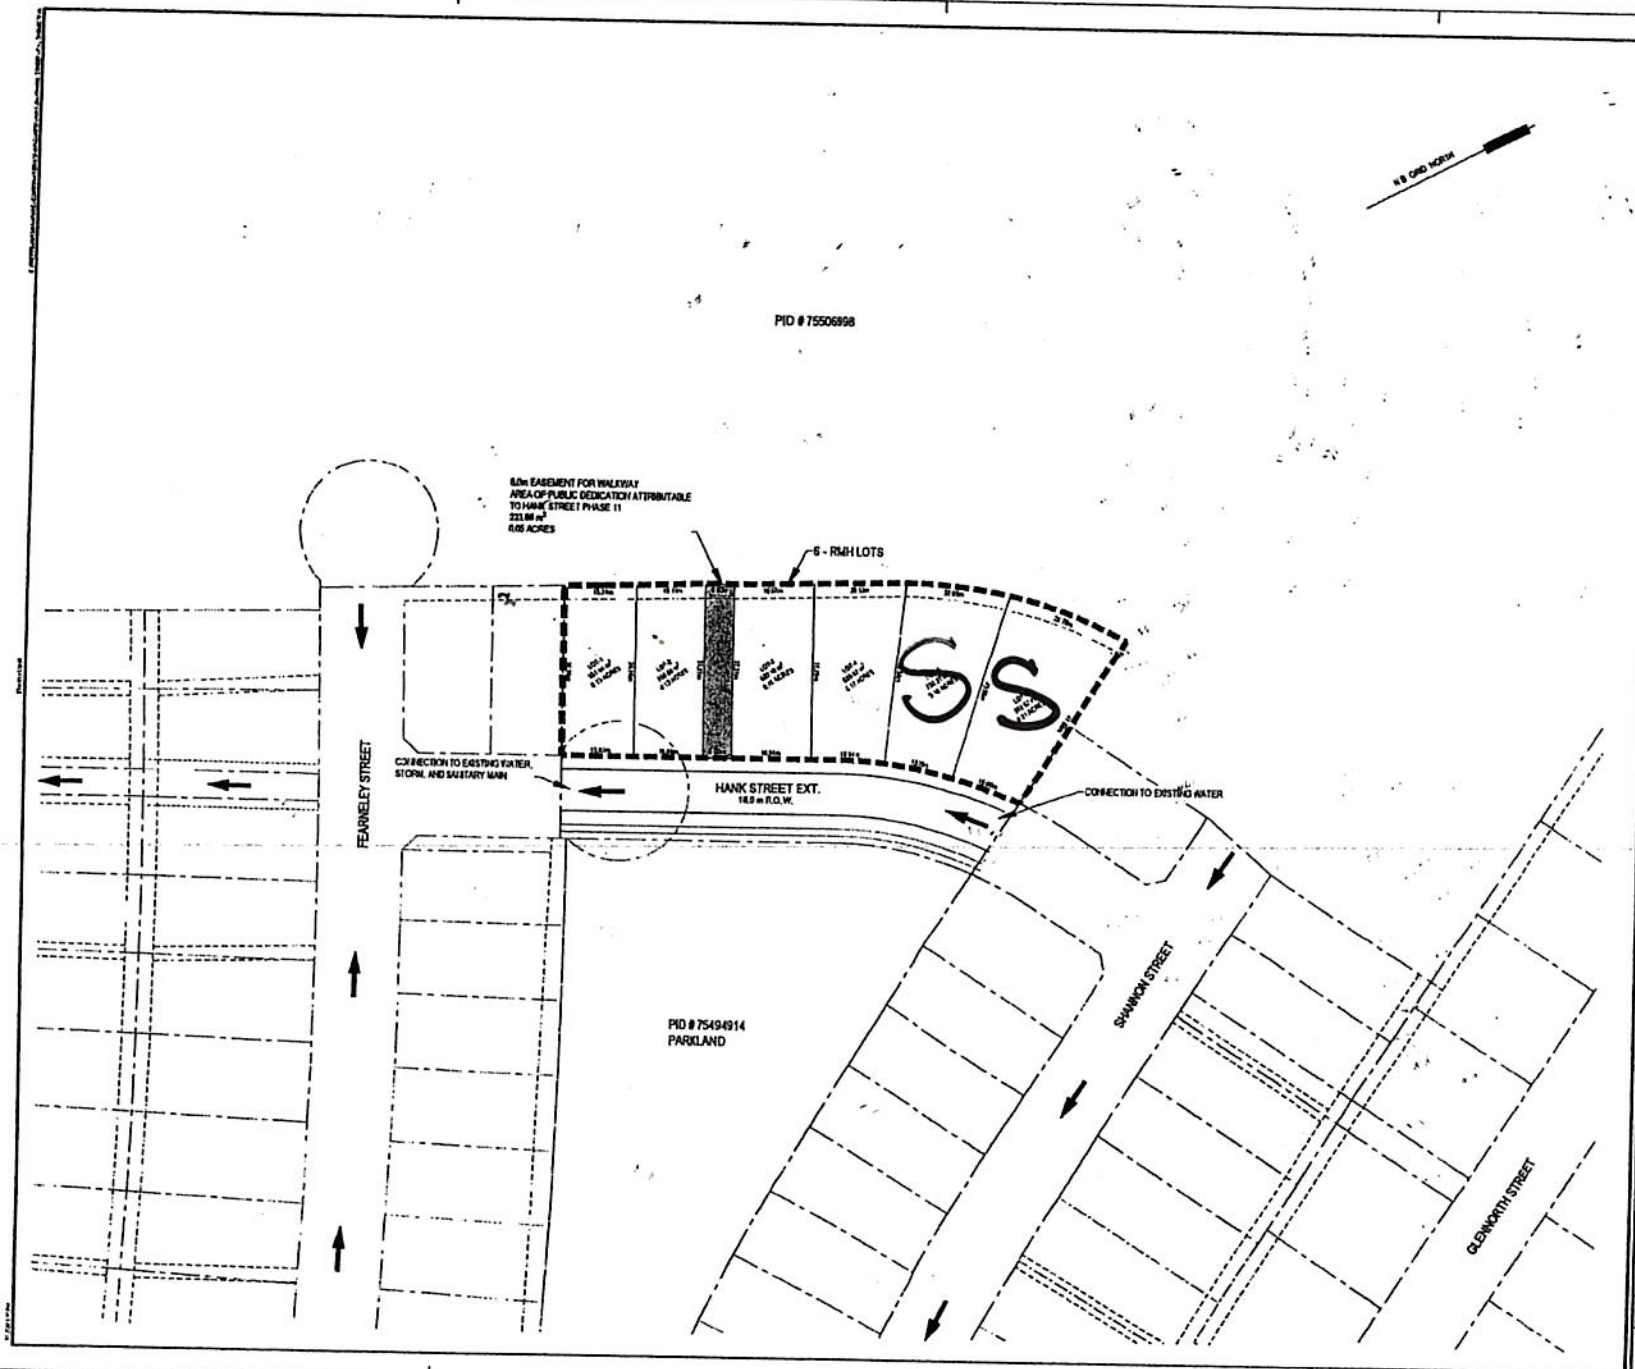

exp Services Inc.

exp.

• BUILDINGS • EARTH & ENVIRONMENT • ENERGY •
• INDUSTRIAL • INFRASTRUCTURE • SUSTAINABILITY •

No.	Issue	Date

LEGEND

ZONE RMH - 6 LOTS

PUBLIC DEDICATED FOR PUBLIC PURPOSES - 221.88 m²

STORM AND SANITARY SEWER FLOW DIRECTION

LAND SUBJECT TO THIS APPLICATION

No.	Revision	Date

FOR INFORMATION ONLY

Professional Seal(s)

Drawn By:	EJY
Dwg Standards Chk'd By:	
Designed By:	STWD
Design Checked By:	
Scale:	1:500

Project Title

NORTHBROOK
SUBDIVISION PHASE 11
HANK STREET
EXTENSION

Drwg. Title

TENTATIVE SUBDIVISION PLAN HANK STREET EXTENSION

Project No. FRE-24003118-A0

Drwg. No. **SK-11** Rev. No. 0