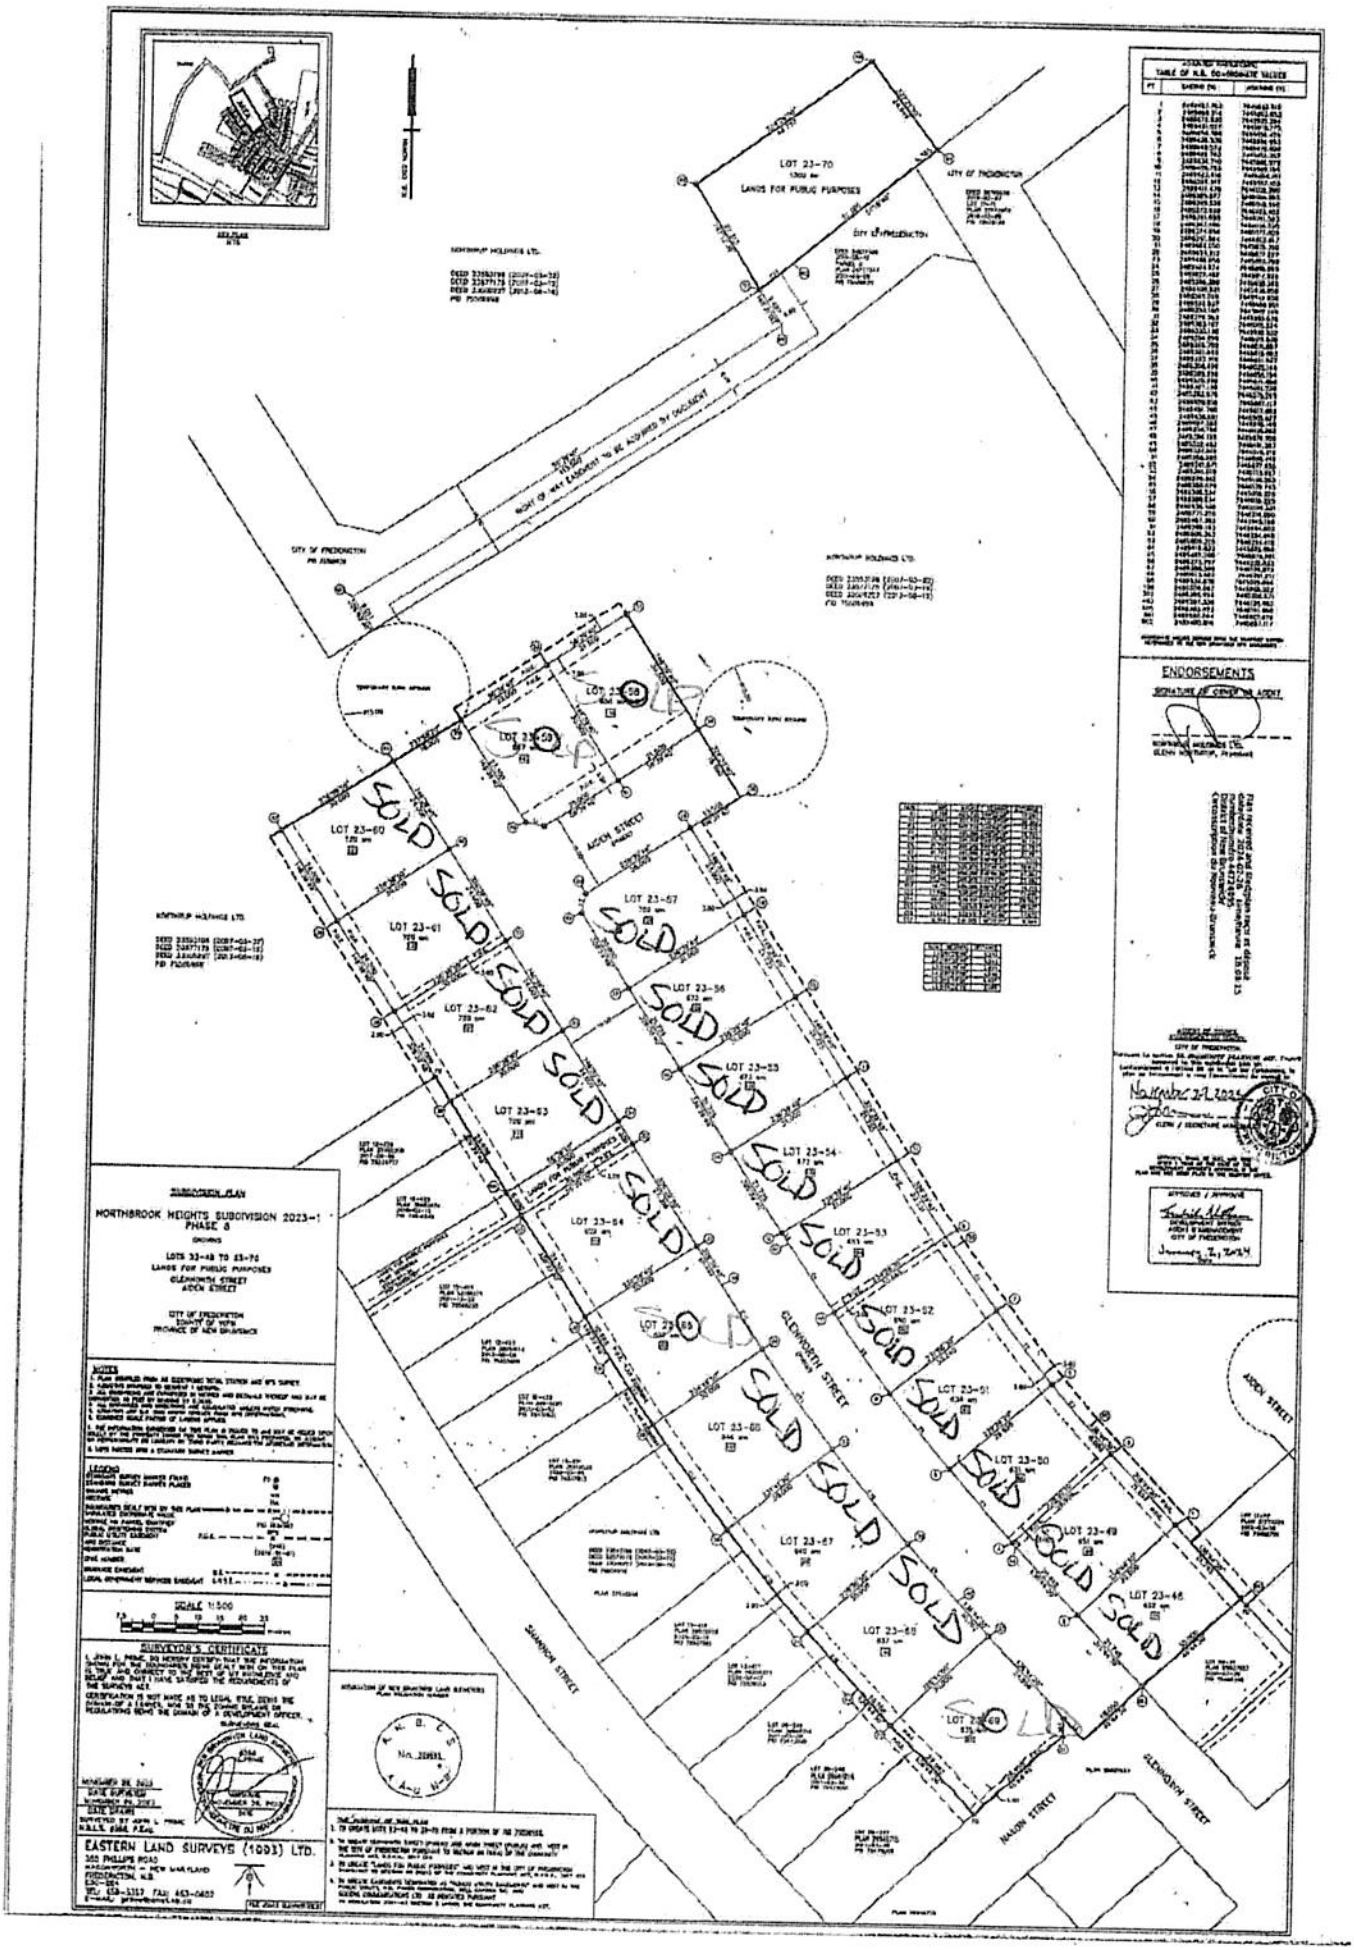

LOT 23-70
LANDS FOR PUBLIC PURPOSES
CITY OF FREDERICTON
NORTHRUP HOLDINGS LTD.
RIGHT OF WAY EASEMENT TO BE ADJUSTED BY DOCUMENT
ENDORSEMENTS
SIGNATURE OF OWNER OR AGENT
LOT 23-58
LOT 23-59
LOT 23-60
LOT 23-61
LOT 23-62
LOT 23-63
LOT 23-64
LOT 23-65
LOT 23-66
LOT 23-67
LOT 23-68
LOT 23-69
LOT 23-50
LOT 23-51
LOT 23-52
LOT 23-53
LOT 23-54
LOT 23-55
LOT 23-56
LOT 23-57
LOT 23-49
LOT 23-46
SOLD
AIDEN STREET
GLENWORTH STREET
SHANNON STREET
NALON STREET
SUBDIVISION PLAN
NORTHBROOK HEIGHTS SUBDIVISION 2023-1
PHASE 8
LOTS 23-48 TO 23-70
LANDS FOR PUBLIC PURPOSES
GLENWORTH STREET
AIDEN STREET
CITY OF FREDERICTON
COUNTY OF YORK
PROVINCE OF NEW BRUNSWICK
NOTES
LEGEND
SCALE 1:500
SURVEYOR'S CERTIFICATE
EASTERN LAND SURVEYS (1993) LTD.