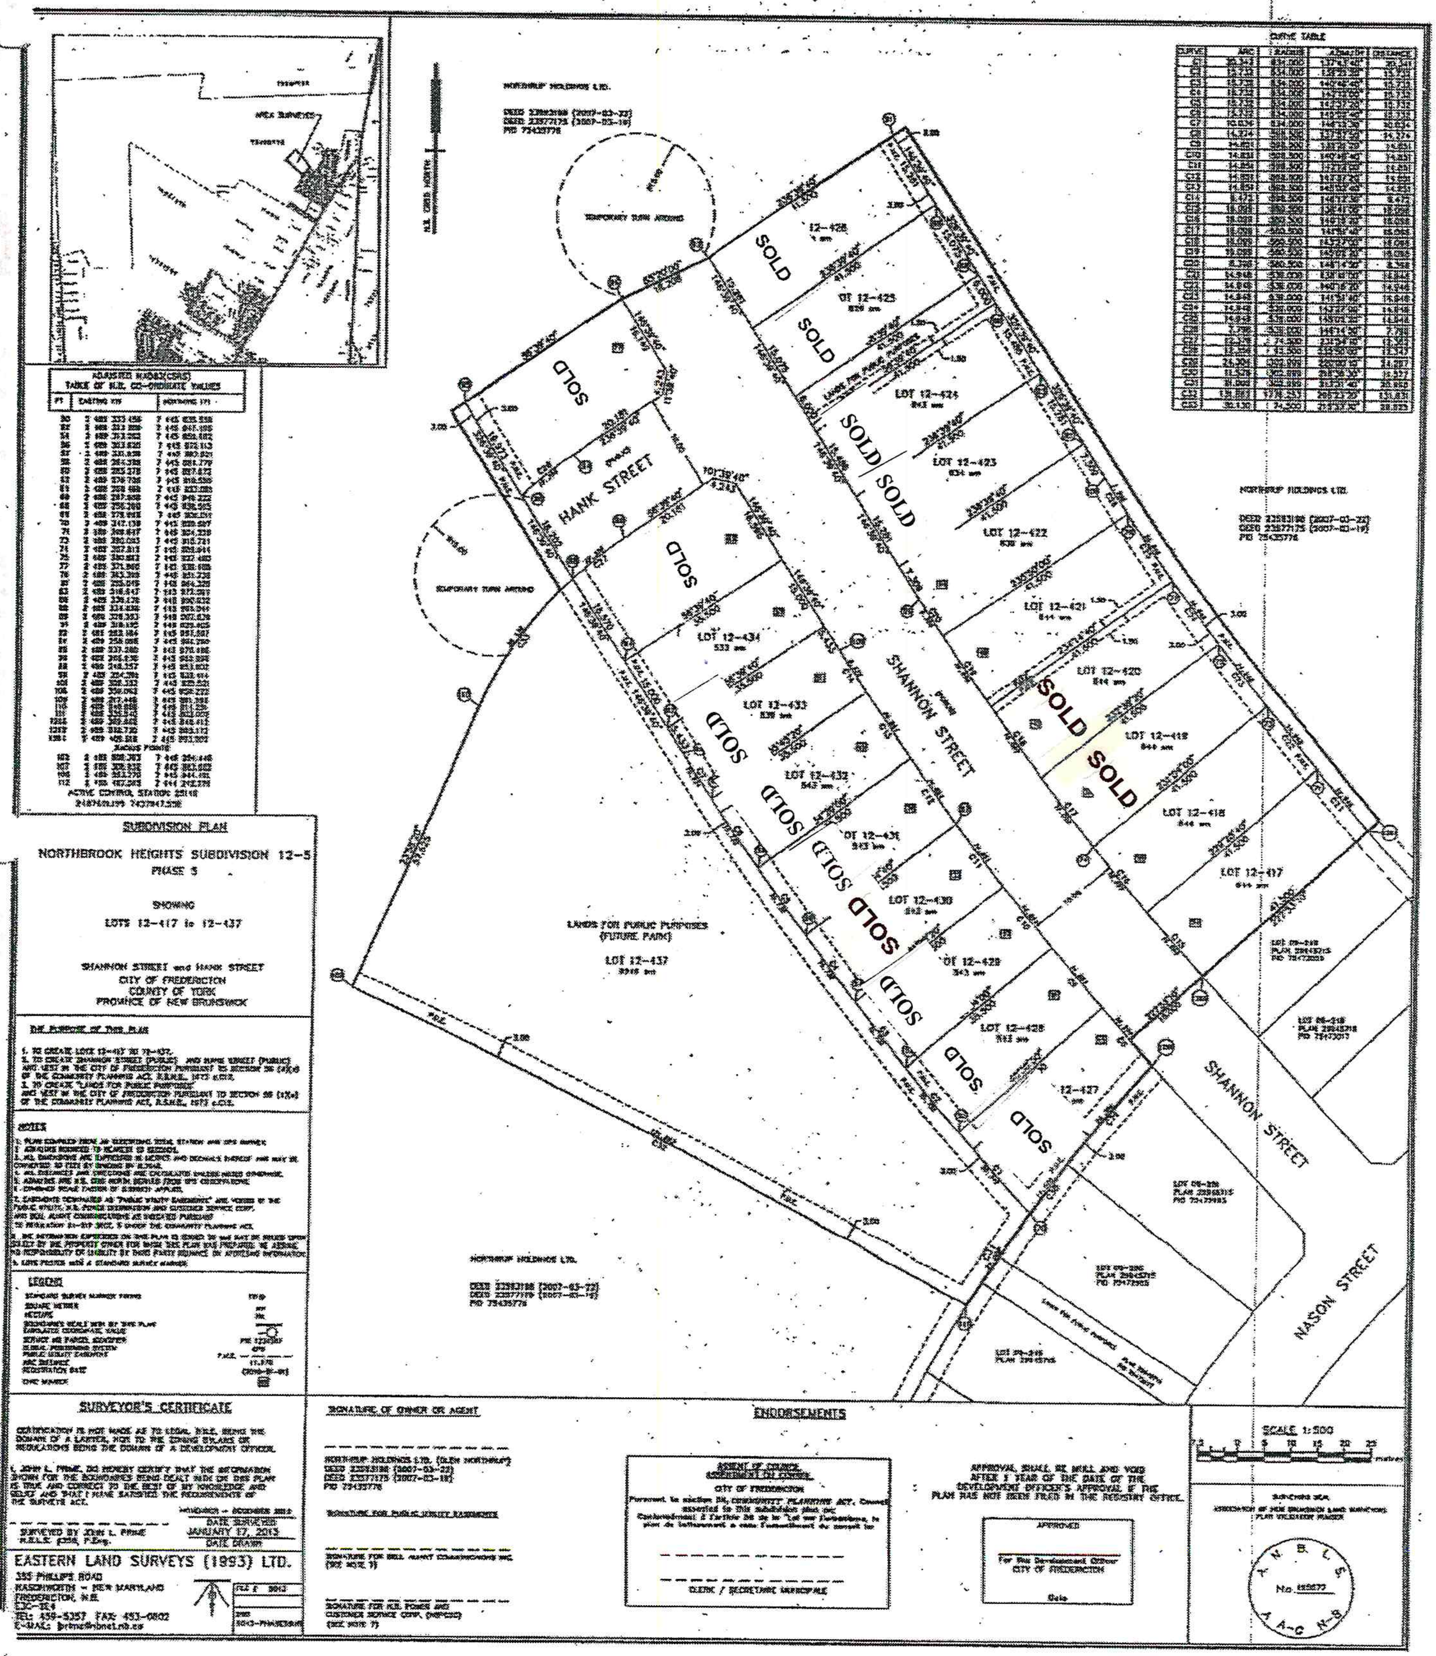
SUBDIVISION PLAN
NORTHBROOK HEIGHTS SUBDIVISION 12-5
PHASE 5
SHOWING
LOTS 12-417 to 12-437
SHANNON STREET and HANK STREET
CITY OF FREDERICTON
COUNTY OF YORK
PROVINCE OF NEW BRUNSWICK
CURVE TABLE
NORTHRUP HOLDINGS LTD.
TEMPORARY TURN AROUND
HANK STREET
SHANNON STREET
NASON STREET
LANDS FOR PUBLIC PURPOSES
(FUTURE PARK)
LOT 12-437
LOT 12-417
LOT 12-418
LOT 12-419
LOT 12-420
LOT 12-421
LOT 12-422
LOT 12-423
LOT 12-424
LOT 12-425
12-426
12-427
LOT 12-428
LOT 12-429
LOT 12-430
LOT 12-431
LOT 12-432
LOT 12-433
LOT 12-434
SOLD
SURVEYOR'S CERTIFICATE
SURVEYED BY JOHN L. PRIME
DATE SURVEYED
JANUARY 17, 2013
DATE DRAWN
EASTERN LAND SURVEYS (1993) LTD.
355 PHILLIPS ROAD
FREDERICTON, N.B.
TEL: 459-5357 FAX: 453-0802
SIGNATURE OF OWNER OR AGENT
ENDORSEMENTS
CITY OF FREDERICTON
APPROVAL SHALL BE NULL AND VOID AFTER 1 YEAR OF THE DATE OF THE DEVELOPMENT OFFICER'S APPROVAL IF THE PLAN HAS NOT BEEN FILED IN THE REGISTRY OFFICE.
APPROVED
SCALE 1:500